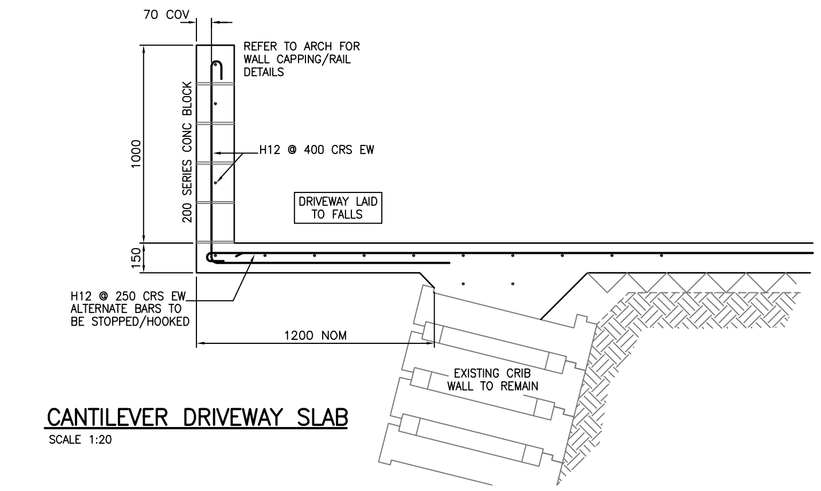

CANTILEVER DRIVEWAY SLAB
SCALE 1:20

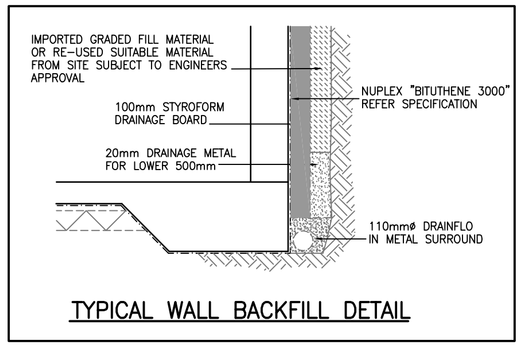

TYPICAL WALL BACKFILL DETAIL

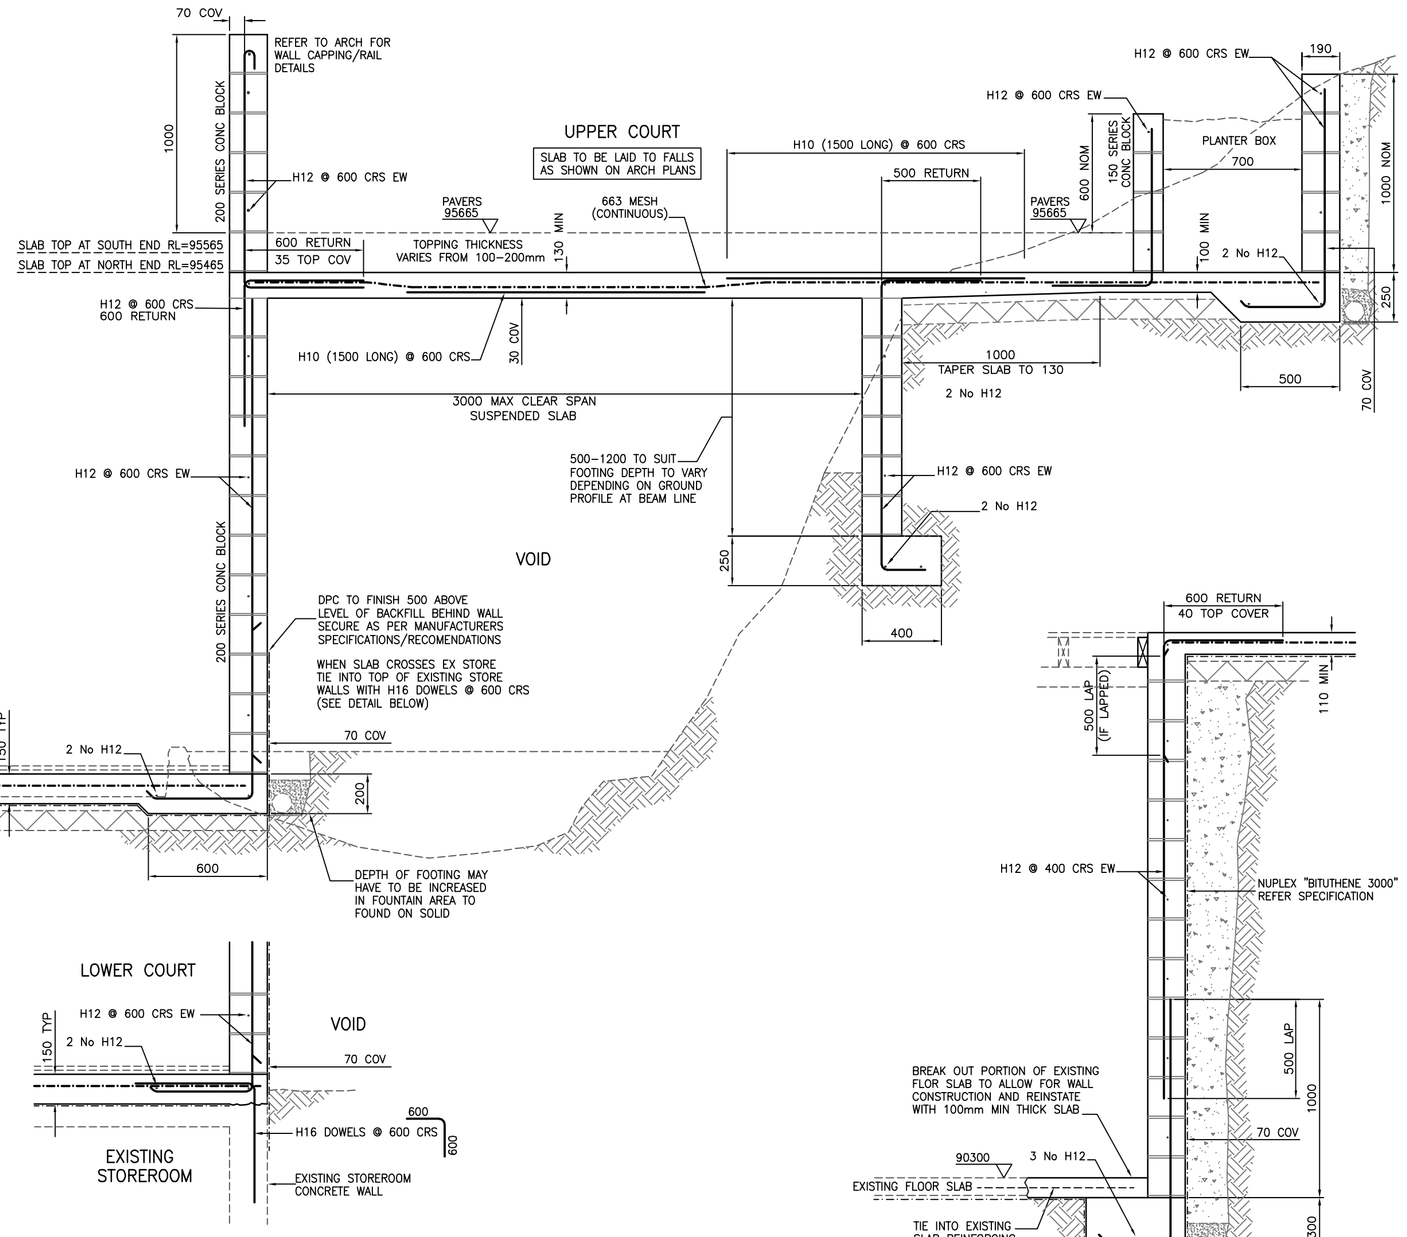

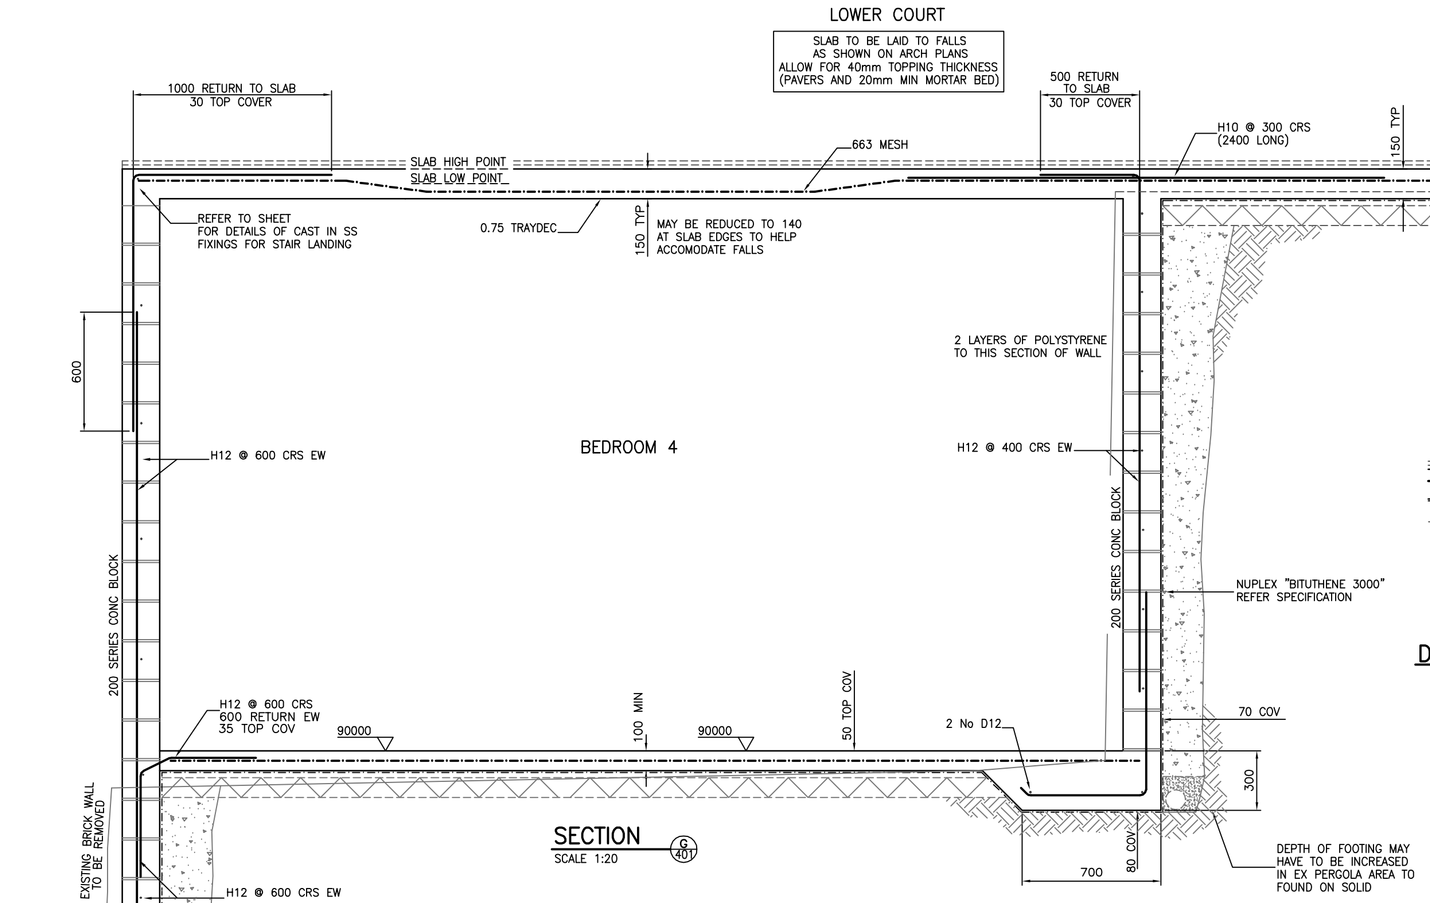

SECTION (G/401)
SCALE 1:20

DETAIL OVER EX STORE

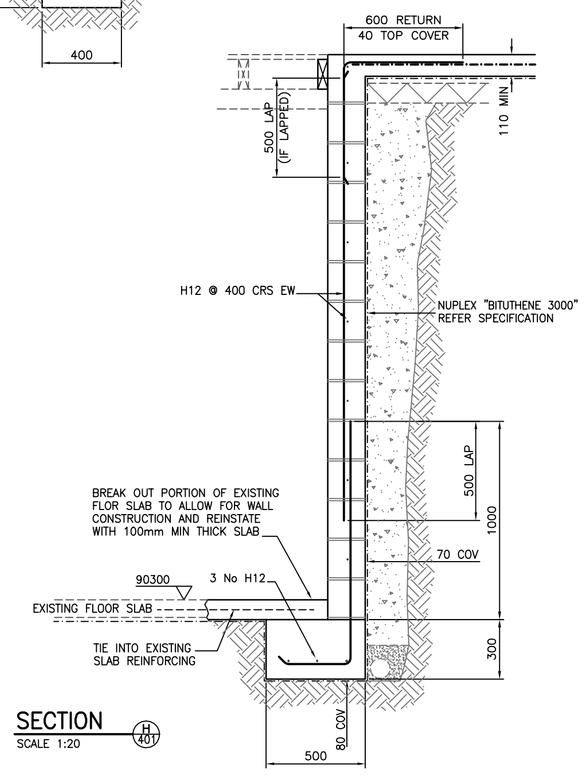

SECTION (H/401)
SCALE 1:20

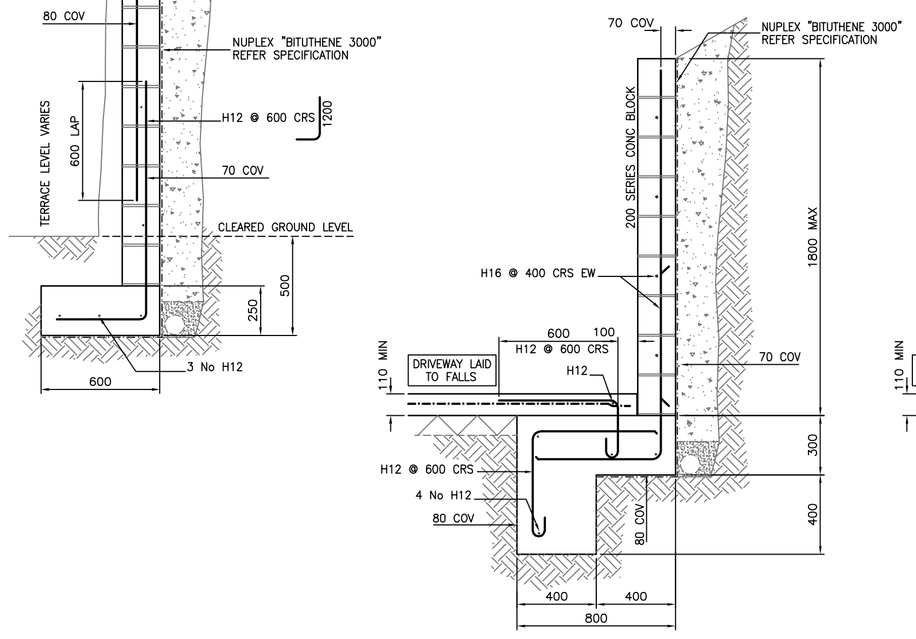

DRIVE WALL UP TO 1800 HIGH
SCALE 1:20

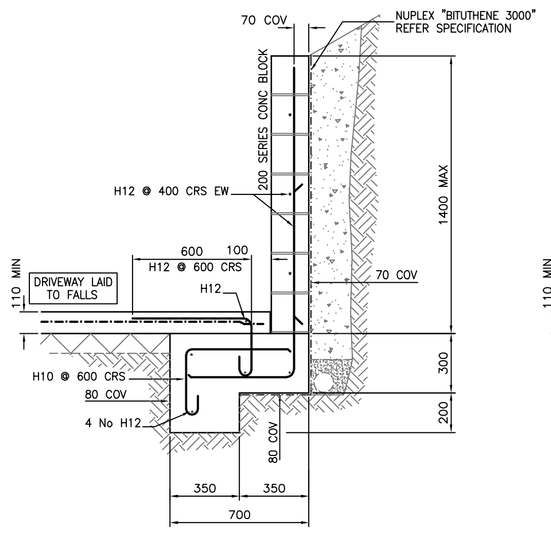

DRIVE WALL UP TO 1400 HIGH
SCALE 1:20

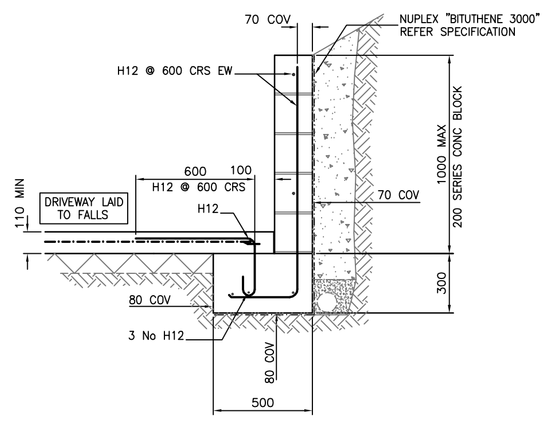

DRIVE WALL UP TO 1000 HIGH
SCALE 1:20

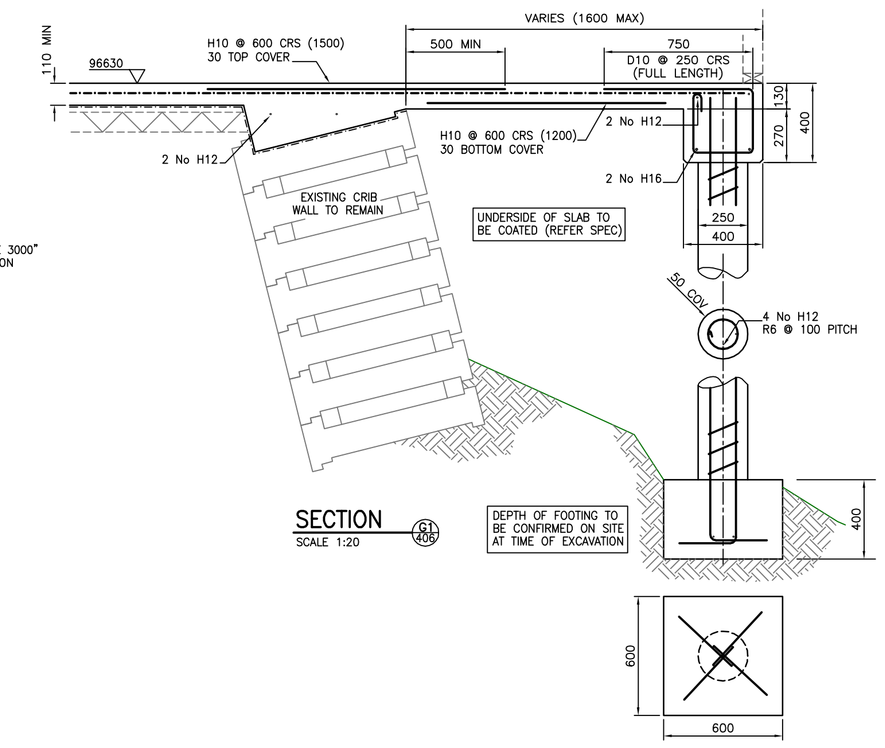

SECTION (G1/401)
SCALE 1:20